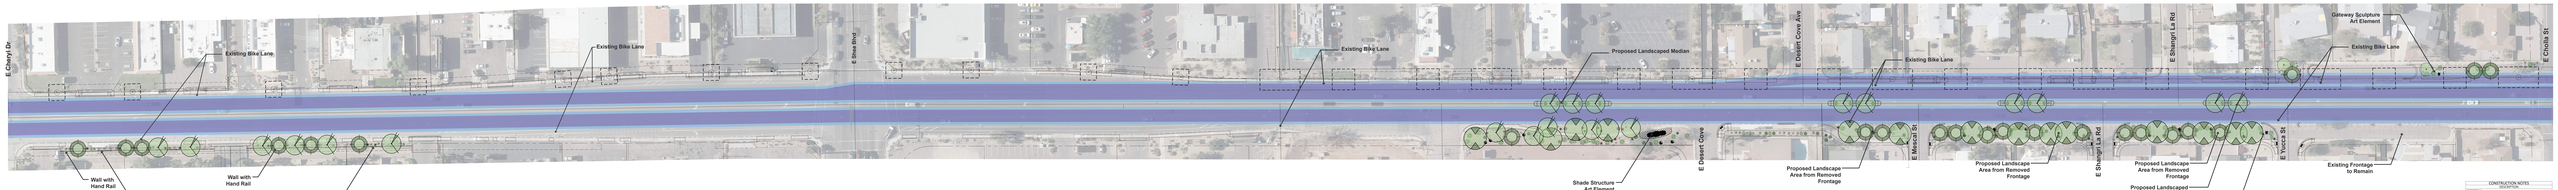
E Cheryl Dr
Existing Bike Lane
Wall with Hand Rail
Fauna-Themed Sculpture Art Element
Existing Bike Lane
Wall with Hand Rail
Fauna-Themed Sculpture Art Element
E Shea Blvd
Existing Bike Lane
Proposed Landscaped Median
Shade Structure Art Element
E Desert Cove Ave
Existing Bike Lane
Proposed Landscape Area from Removed Frontage
E Mescal St
Proposed Landscape Area from Removed Frontage
E Sharon La Rd
Proposed Landscape Area from Removed Frontage
Proposed Landscaped Median
Gateway Sculpture Art Element
E Sharon La Rd
Gateway Sculpture Art Element
Existing Bike Lane
E Yucca St
Existing Frontage to Remain
E Cholla St
CONSTRUCTION NOTES
PROJECTION
REQUIRED PLANTING EMPHASIS SETUP ZONES
WATER BASINS - NO TREE ZONES
WATER BASINS - MULCH WARRANTY ZONES
PROPOSED LANDSCAPE MATERIAL