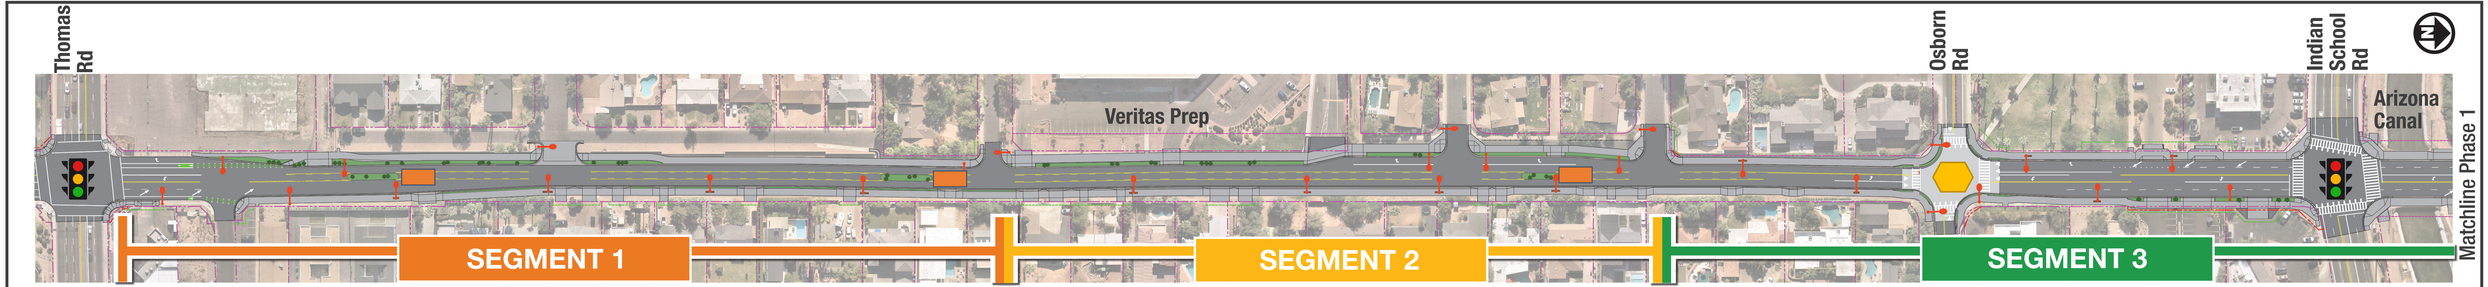

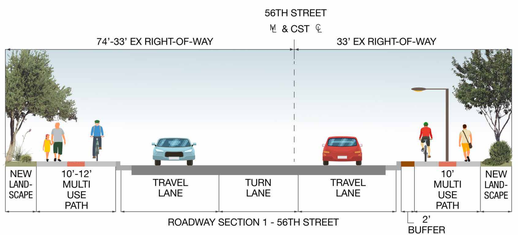

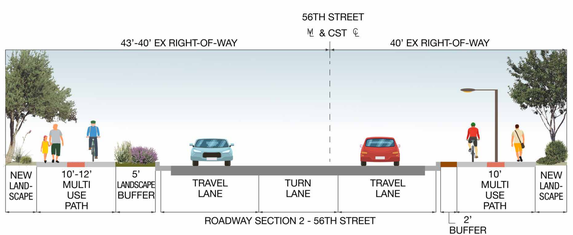

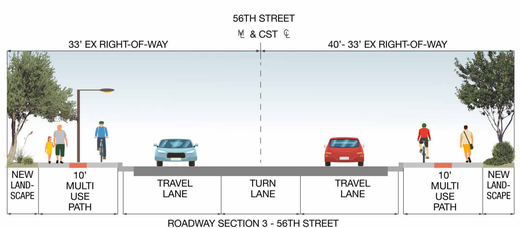

PHASE 2

Legend:

- Asphalt
- Concrete
- Landscaping
- Storm Drain
- Improved Traffic Signal
- Raised Median
- Raised Intersection
- Street Lighting

56TH STREET: THOMAS ROAD TO CAMELBACK ROAD
COP PROJECT #: ST87210047
DESIGN IMPROVEMENTS EXHIBIT

Streets PHX
STREET TRANSPORTATION DEPARTMENT

Kimley»Horn
Expect More. Experience Better.

Matchline Phase 2

Lafeyette Blvd

Exeter Blvd

Camelback Rd

Prince of Peace Lutheran Church

The Church of Jesus Christ

SEGMENT 3 | SEGMENT 4 | SEGMENT 5 | SEGMENT 4 | SEGMENT 2 | SEGMENT 6

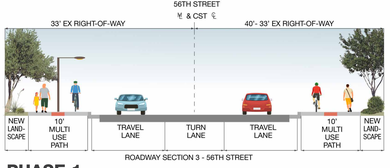

ROADWAY SECTION 3 - 56TH STREET

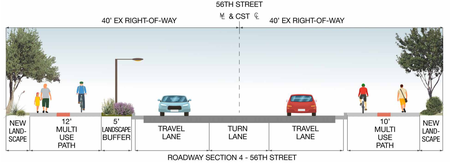

ROADWAY SECTION 4 - 56TH STREET

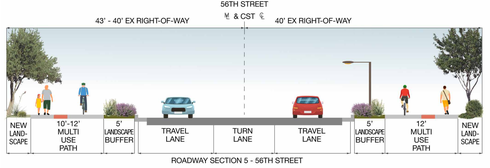

ROADWAY SECTION 5 - 56TH STREET

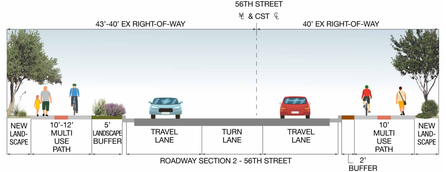

ROADWAY SECTION 2 - 56TH STREET

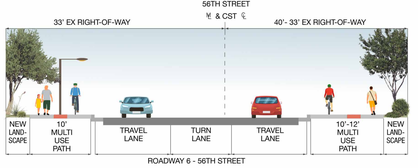

ROADWAY 6 - 56TH STREET

PHASE 1

Legend:

Asphalt | Concrete | Landscaping | Storm Drain | Improved Traffic Signal | Raised Median | Raised Intersection | Raised Pedestrain Crossing | Traffic Choker | Street Lighting

56TH STREET: THOMAS ROAD TO CAMELBACK ROAD
COP PROJECT #: ST87210047
DESIGN IMPROVEMENTS EXHIBIT

Streets PHX STREET TRANSPORTATION DEPARTMENT

Kimley»Horn