LEGEND

🟨 DECORATIVE ROCK MULCH
🟩 NEW TURF
🟥 NEW DECORATIVE PAVERS
🟧 NEW BRICK PAVERS
▨ E-SCOOTER CORRAL
▨ DEVELOPER PROPERTY
EXISTING TREE
EXISTING PALM

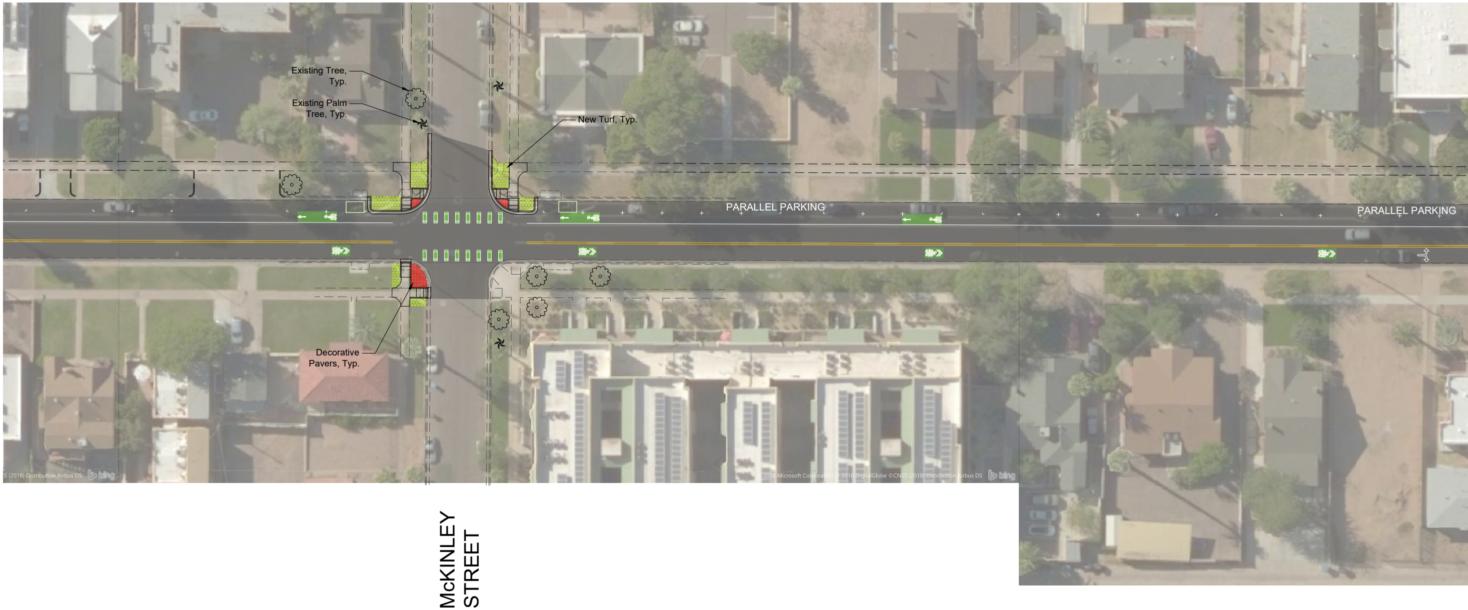
Existing Tree, Typ.
Existing Palm Tree, Typ.
New Turf, Typ.
PARALLEL PARKING
PARALLEL PARKING
Decorative Pavers, Typ.
McKINLEY STREET

LEGEND

🟨 DECORATIVE ROCK MULCH
🟩 NEW TURF
🟥 NEW DECORATIVE PAVERS
🟧 NEW BRICK PAVERS
▨ E-SCOOTER CORRAL
▨ DEVELOPER PROPERTY
EXISTING TREE
EXISTING PALM

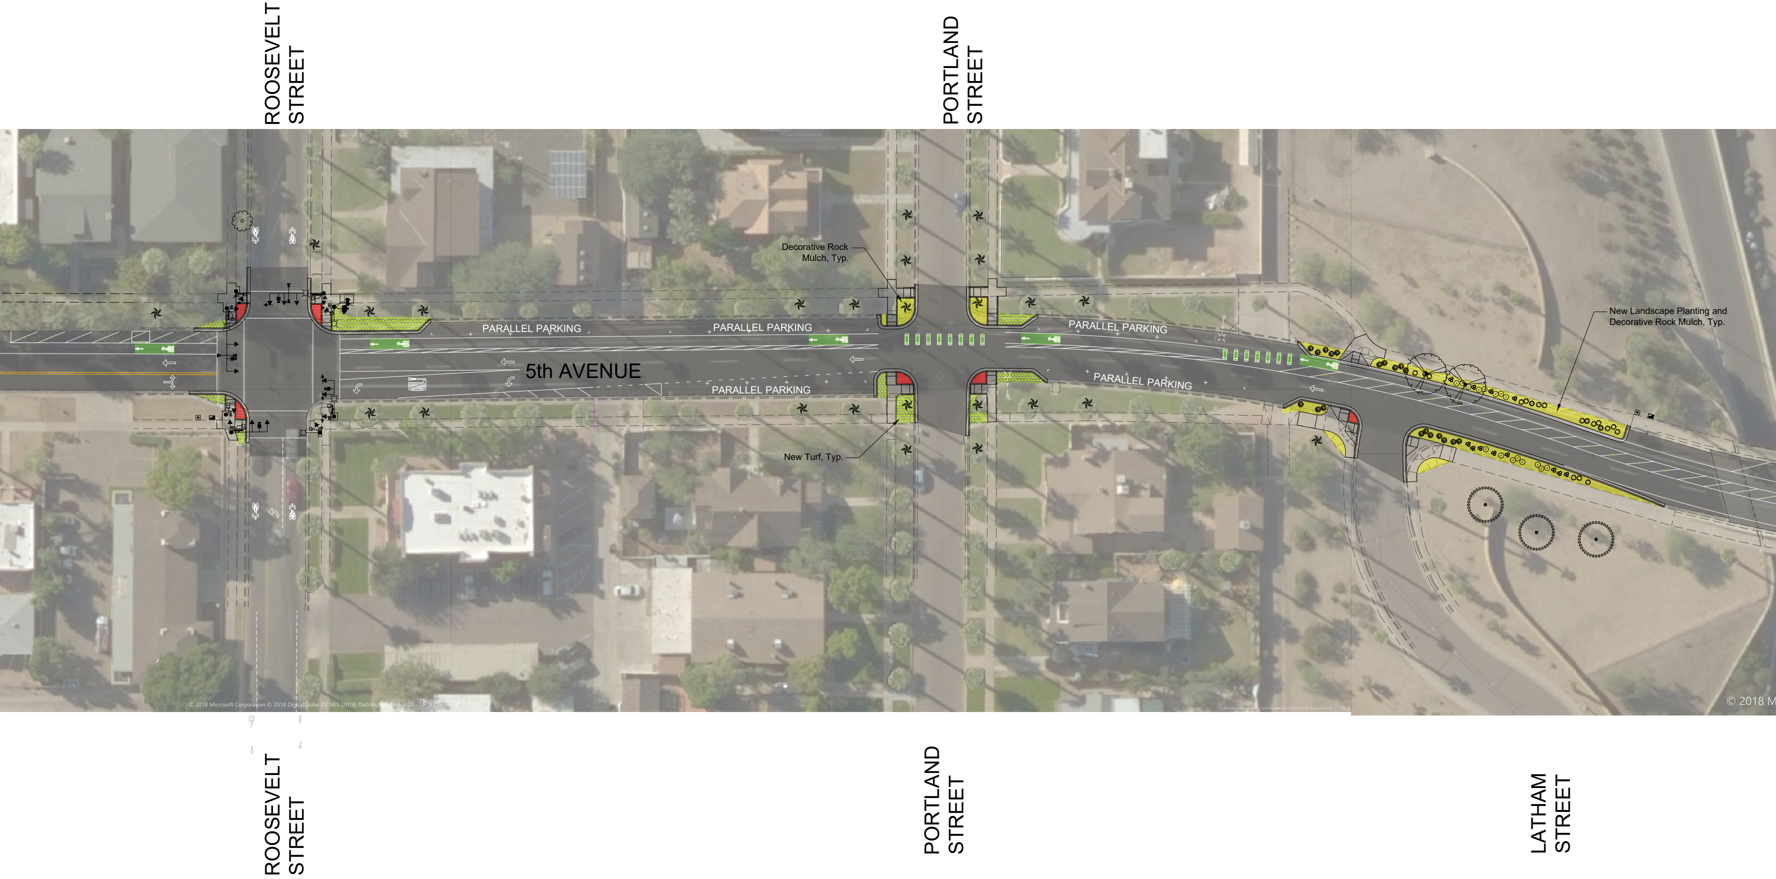
ROOSEVELT STREET
PORTLAND STREET
Decorative Rock Mulch, Typ.
New Landscape Planting and Decorative Rock Mulch, Typ.
PARALLEL PARKING
PARALLEL PARKING
PARALLEL PARKING
5th AVENUE
PARALLEL PARKING
PARALLEL PARKING
New Turf, Typ.
© 2018 Microsoft Corporation © 2018 DigitalGlobe ©CNES (2018) Distribution Airbus DS
© 2018 M
ROOSEVELT STREET
PORTLAND STREET
LATHAM STREET

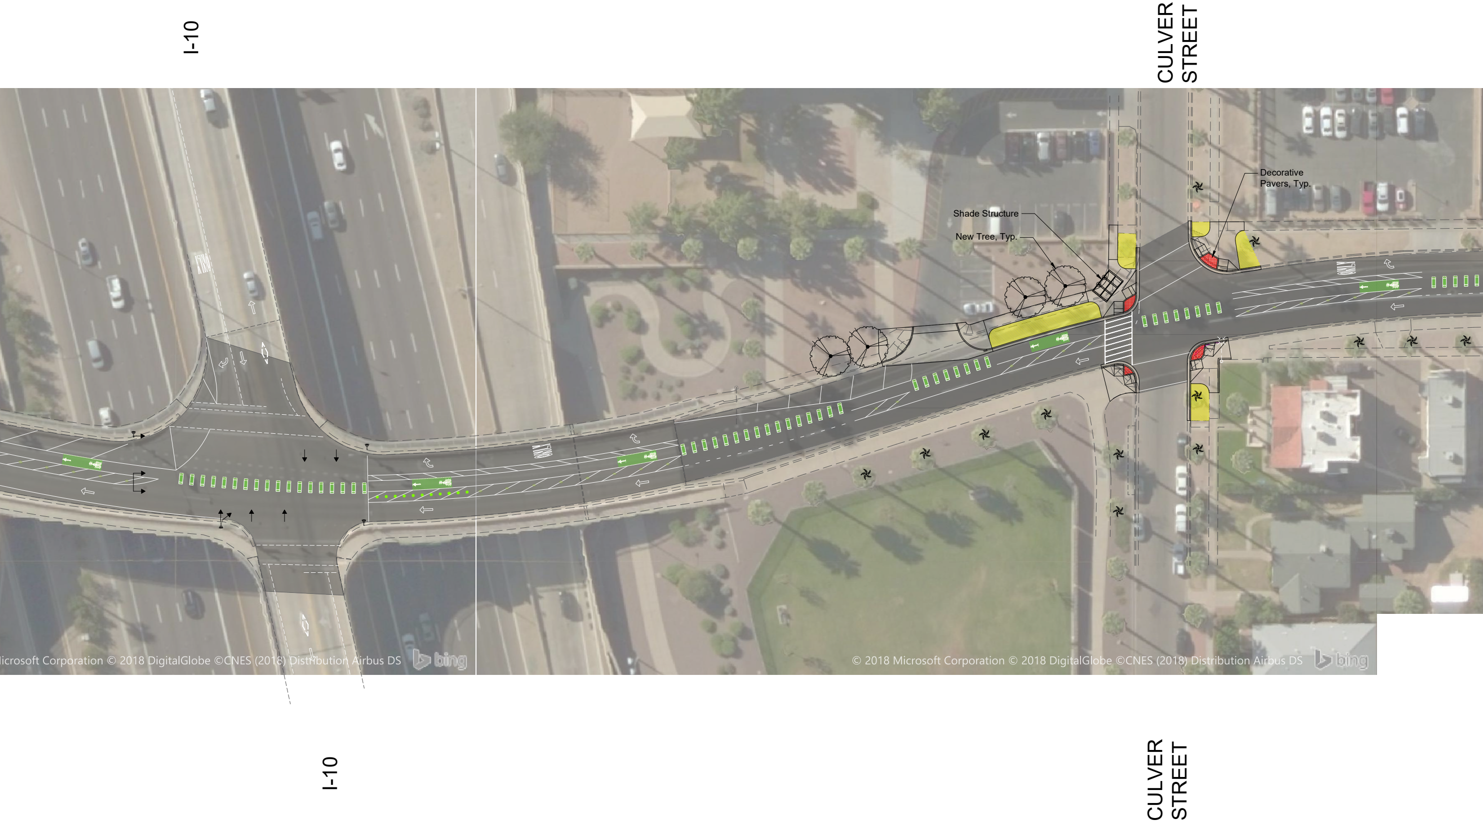
I-10
CULVER STREET
Decorative Pavers, Typ.
Shade Structure
New Tree, Typ.
icrosoft Corporation © 2018 DigitalGlobe ©CNES (2018) Distribution Airbus DS
© 2018 Microsoft Corporation © 2018 DigitalGlobe ©CNES (2018) Distribution Airbus DS
I-10
CULVER STREET

WILLETTA STREET

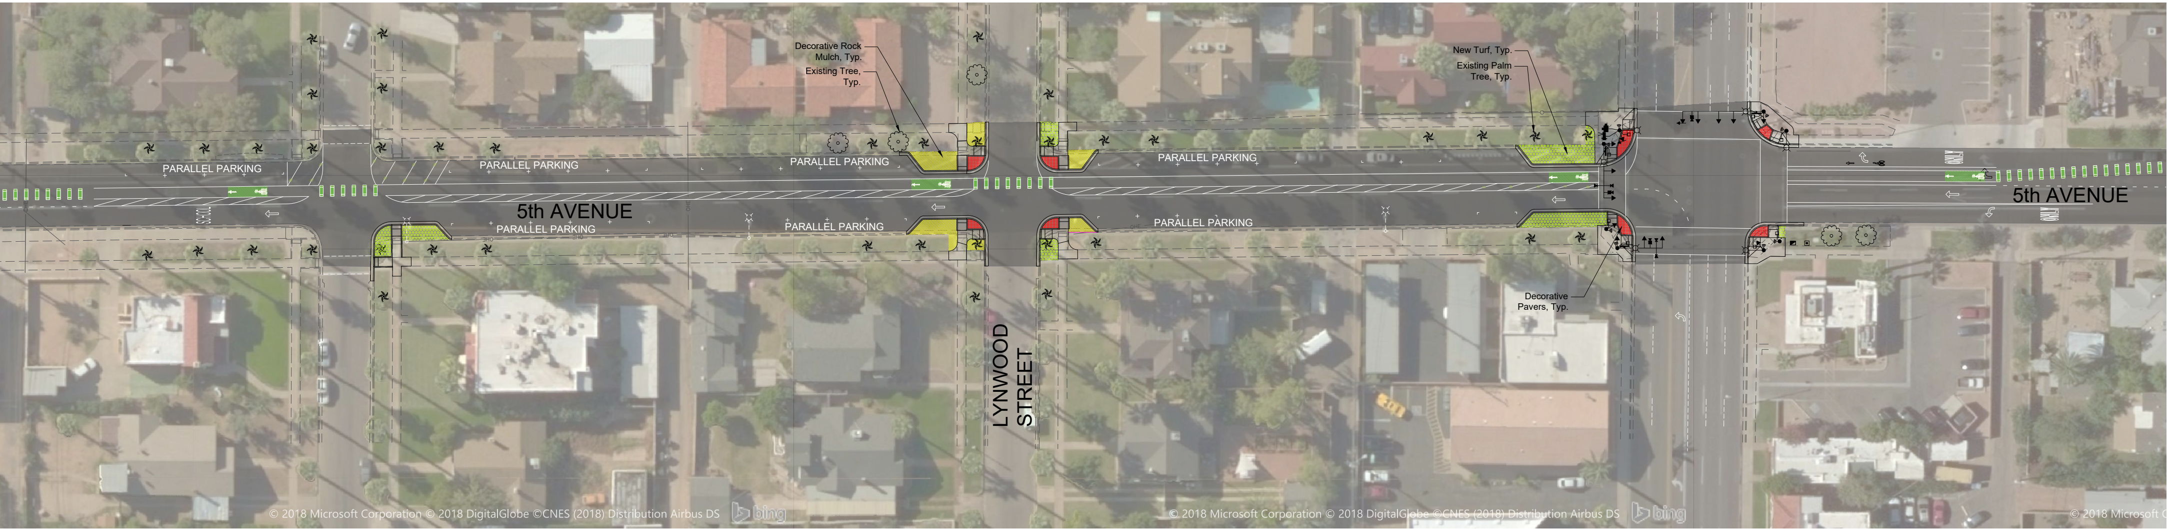
Decorative Rock Mulch, Typ.
Existing Tree, Typ.
New Turf, Typ.
Existing Palm Tree, Typ.
Decorative Pavers, Typ.
PARALLEL PARKING
PARALLEL PARKING
PARALLEL PARKING
PARALLEL PARKING
5th AVENUE
PARALLEL PARKING
PARALLEL PARKING
PARALLEL PARKING
PARALLEL PARKING
LYNWOOD STREET
5th AVENUE
© 2018 Microsoft Corporation © 2018 DigitalGlobe ©CNES (2018) Distribution Airbus DS bing
© 2018 Microsoft Corporation © 2018 DigitalGlobe ©CNES (2018) Distribution Airbus DS bing
© 2018 Microsoft C

WILLETTA STREET

LYNWOOD STREET

McDOWELL ROAD

LEGEND

🟨 DECORATIVE ROCK MULCH
🟩 NEW TURF
🟥 NEW DECORATIVE PAVERS
🟧 NEW BRICK PAVERS
▤ E-SCOOTER CORRAL
▨ DEVELOPER PROPERTY
◌ EXISTING TREE
✱ EXISTING PALM

3rd AND 5th AVENUES
WASHINGTON STREET TO McDOWELL ROAD
STREET MODERNIZATION PROJECT
JANUARY 2020

5TH AVENUE WASHINGTON ST TO MCDOWELL RD