5TH AVENUE WASHINGTON ST TO MCDOWELL RD
JANUARY 2020
STREET MODERNIZATION PROJECT
WASHINGTON STREET TO McDOWELL ROAD
3rd AND 5th AVENUES
LEGEND
DECORATIVE ROCK MULCH
NEW TURF
NEW DECORATIVE PAVERS
NEW BRICK PAVERS
E-SCOOTER CORRAL
DEVELOPER PROPERTY
EXISTING TREE
EXISTING PALM

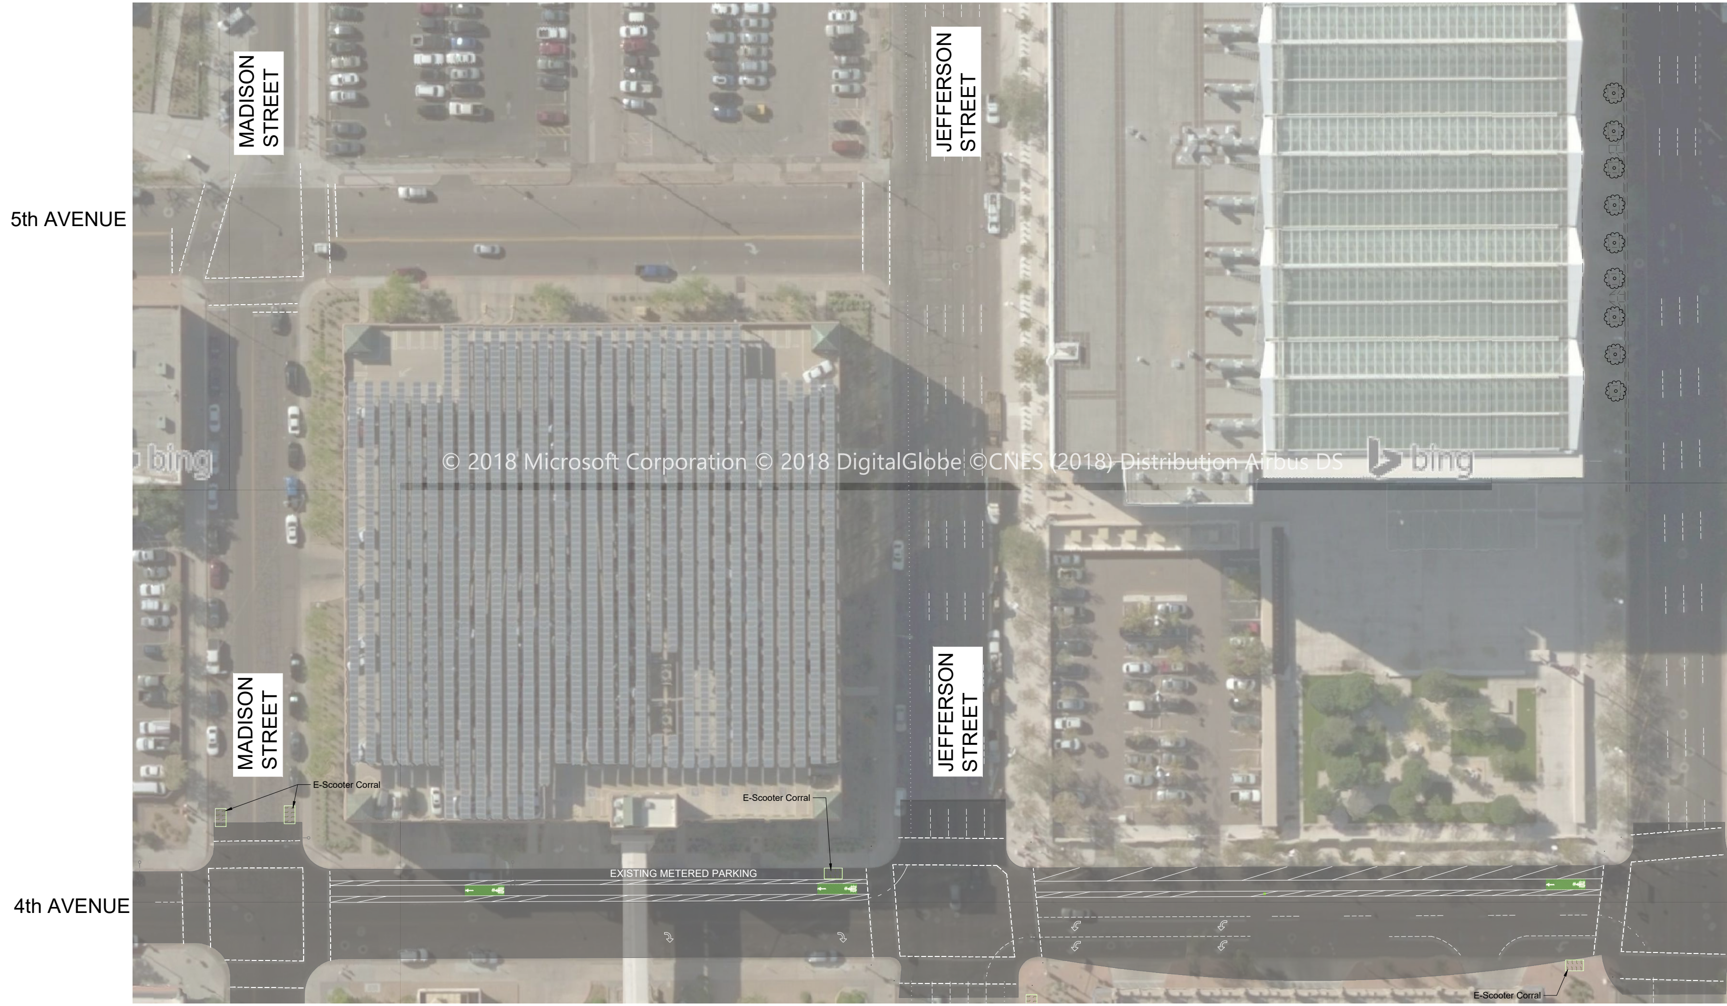
5th AVENUE
4th AVENUE
MADISON STREET
MADISON STREET
JEFFERSON STREET
JEFFERSON STREET
WASHINGTON STREET
WASHINGTON STREET
E-Scooter Corral
E-Scooter Corral
E-Scooter Corral
EXISTING METERED PARKING
© 2018 Microsoft Corporation © 2018 DigitalGlobe ©CNES (2018) Distribution Airbus DS
bing

3rd AND 5th AVENUES
WASHINGTON STREET TO McDOWELL ROAD
STREET MODERNIZATION PROJECT
JANUARY 2020

5TH AVENUE WASHINGTON ST TO MCDOWELL RD

LEGEND

- 🟨 DECORATIVE ROCK MULCH
- 🟩 NEW TURF
- 🟥 NEW DECORATIVE PAVERS
- 🟧 NEW BRICK PAVERS
- ▨ E-SCOOTER CORRAL
- ▨ DEVELOPER PROPERTY
- ○ EXISTING TREE
- * EXISTING PALM

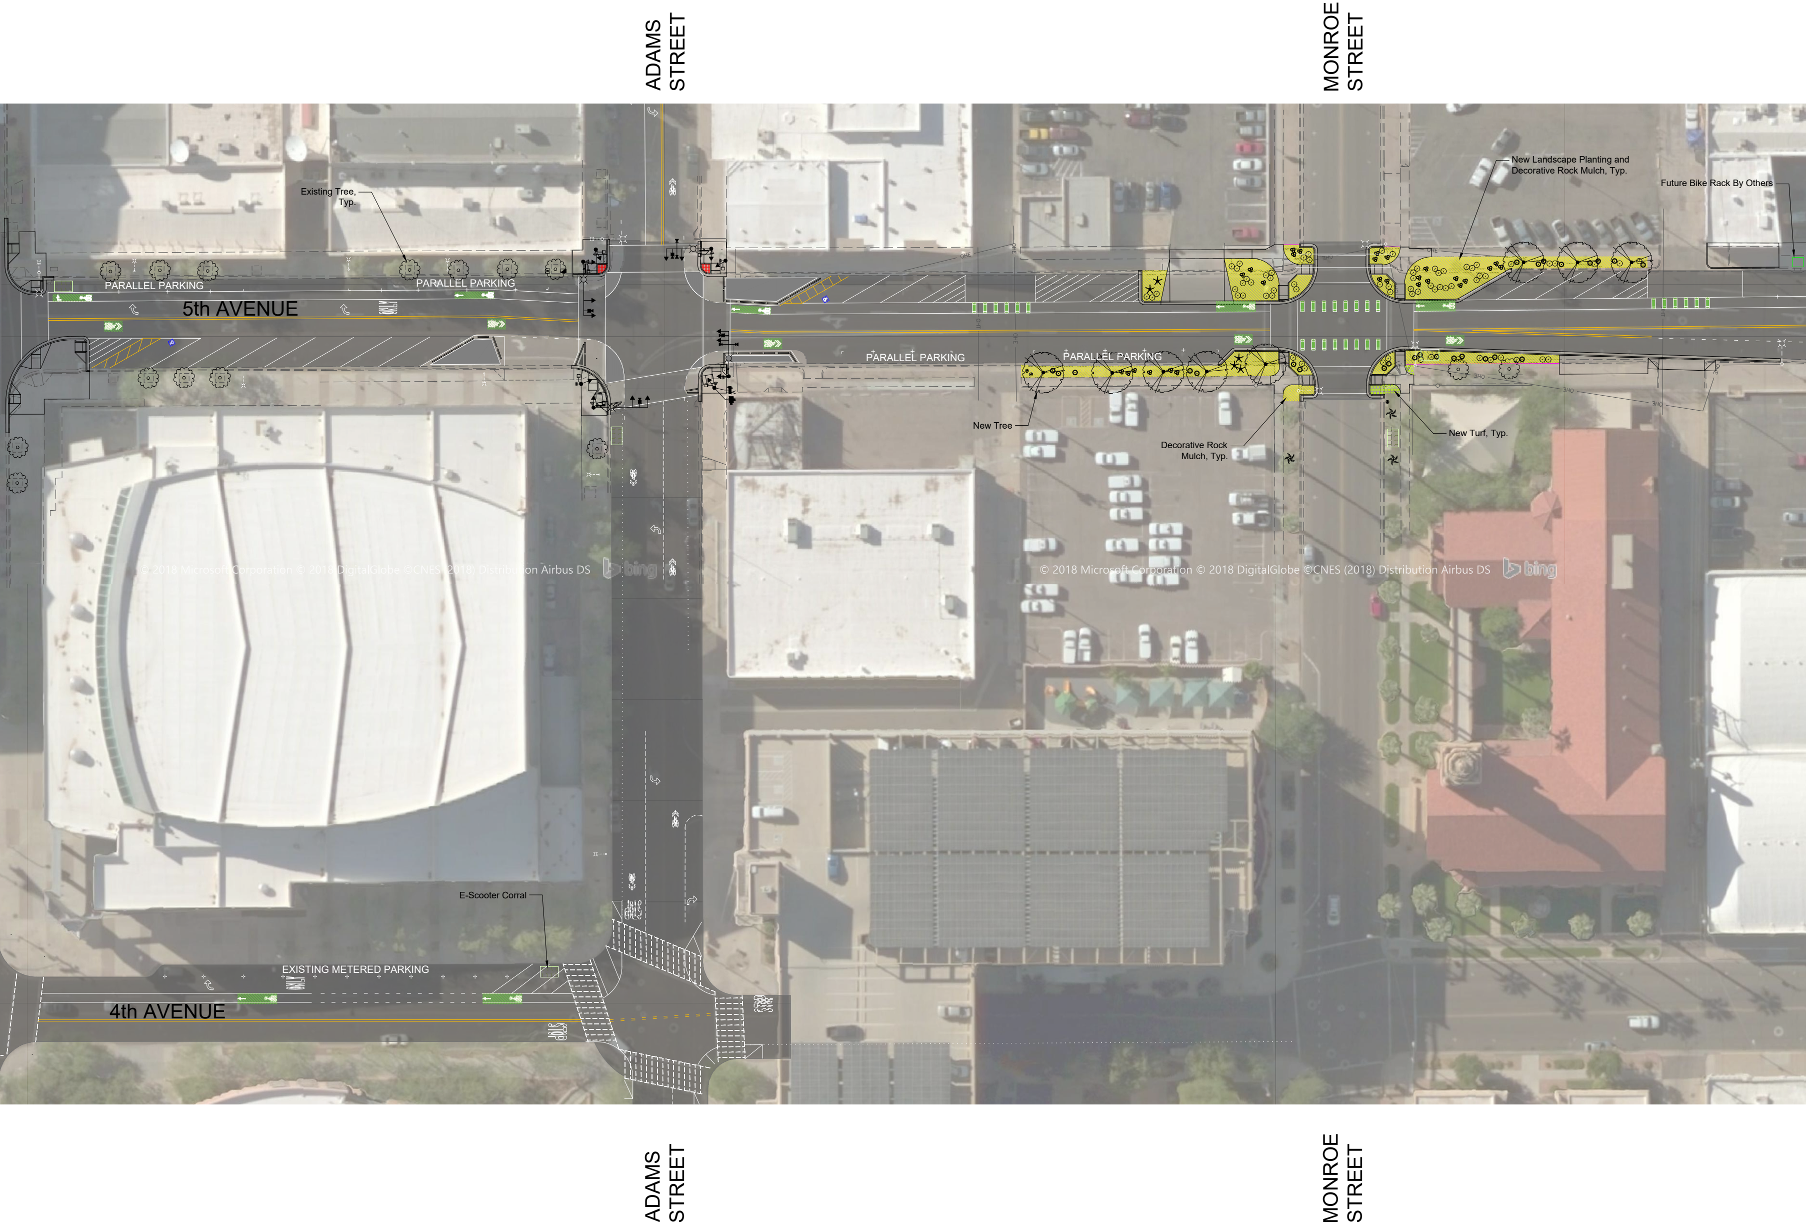
ADAMS STREET
MONROE STREET
Existing Tree, Typ.
New Landscape Planting and Decorative Rock Mulch, Typ.
Future Bike Rack By Others
PARALLEL PARKING
PARALLEL PARKING
5th AVENUE
PARALLEL PARKING
PARALLEL PARKING
New Tree
Decorative Rock Mulch, Typ.
New Turf, Typ.
© 2018 Microsoft Corporation © 2018 DigitalGlobe ©CNES (2018) Distribution Airbus DS
bing
© 2018 Microsoft Corporation © 2018 DigitalGlobe ©CNES (2018) Distribution Airbus DS
bing
E-Scooter Corral
EXISTING METERED PARKING
4th AVENUE
ADAMS STREET
MONROE STREET

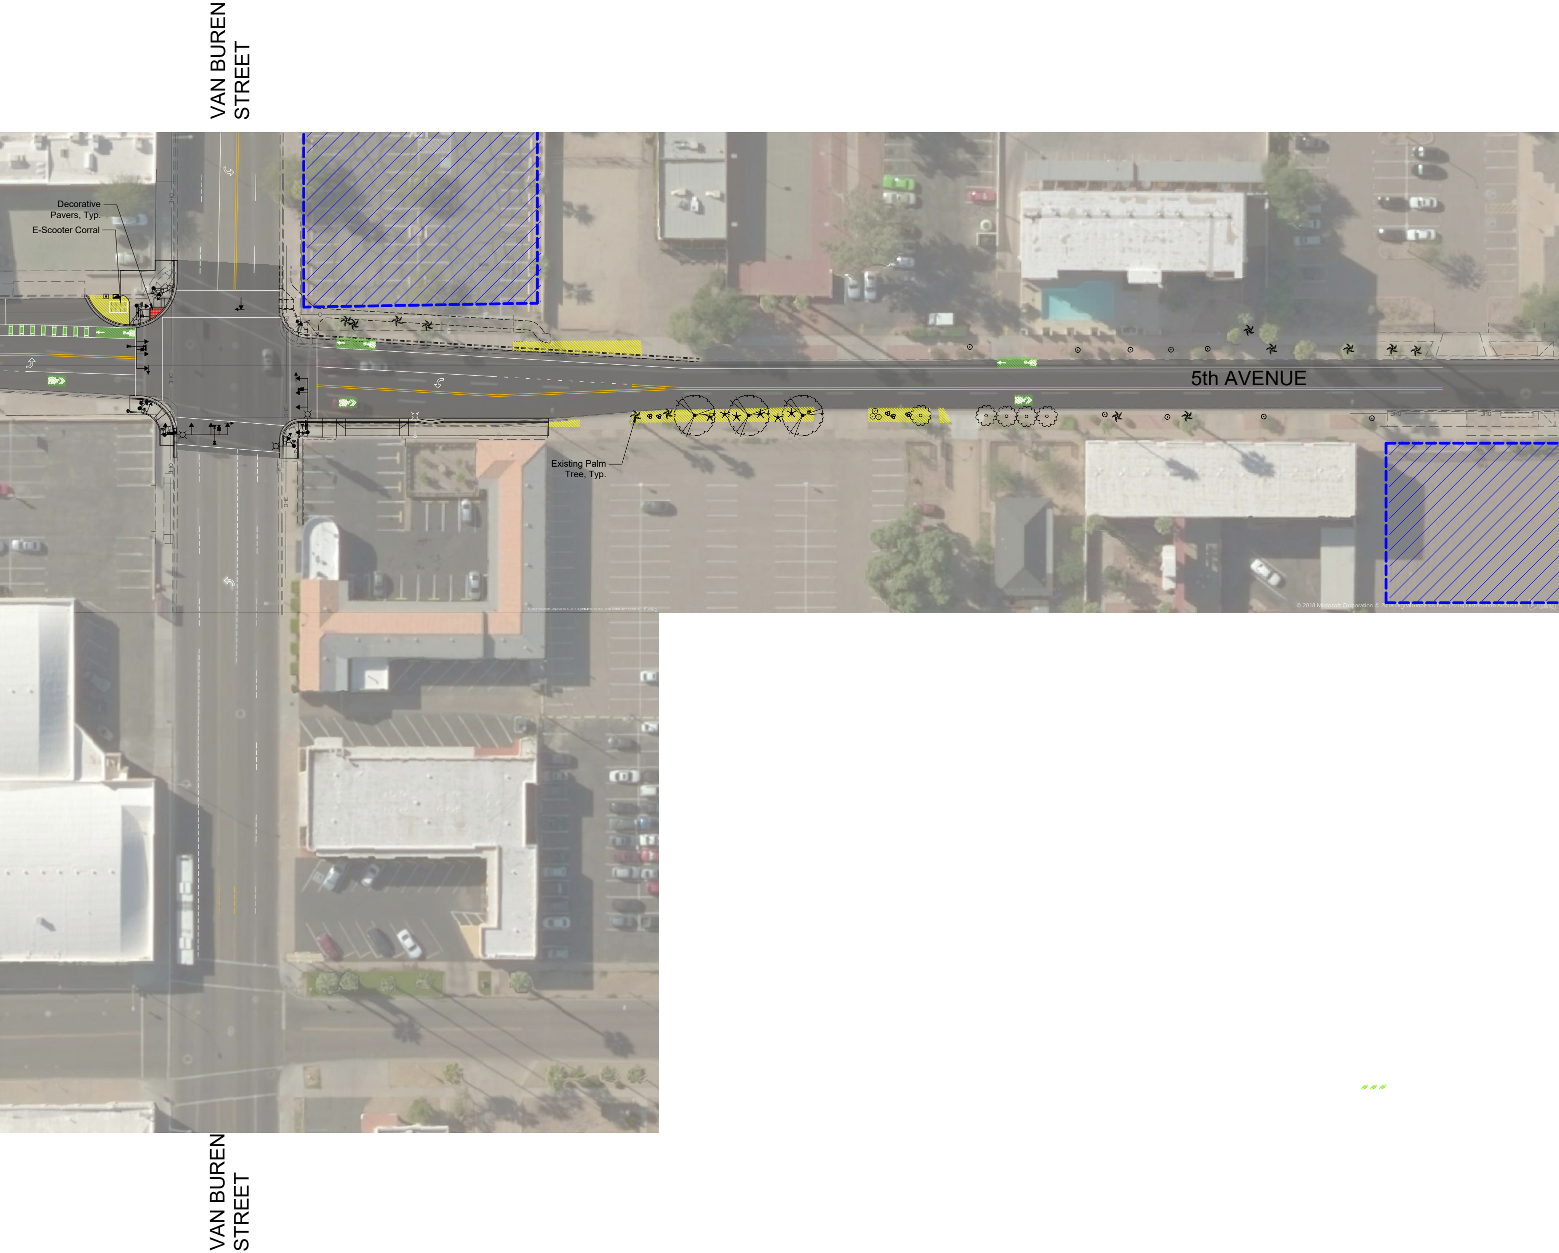
VAN BUREN STREET
Decorative Pavers, Typ.
E-Scooter Corral
5th AVENUE
Existing Palm Tree, Typ.
© 2018 Microsoft Corporation © 2018 DigitalGlobe ©CNES (2018) Distribution Airbus DS
VAN BUREN STREET

5TH AVENUE WASHINGTON ST TO MCDOWELL RD
3rd AND 5th AVENUES
WASHINGTON STREET TO McDOWELL ROAD
STREET MODERNIZATION PROJECT
JANUARY 2020

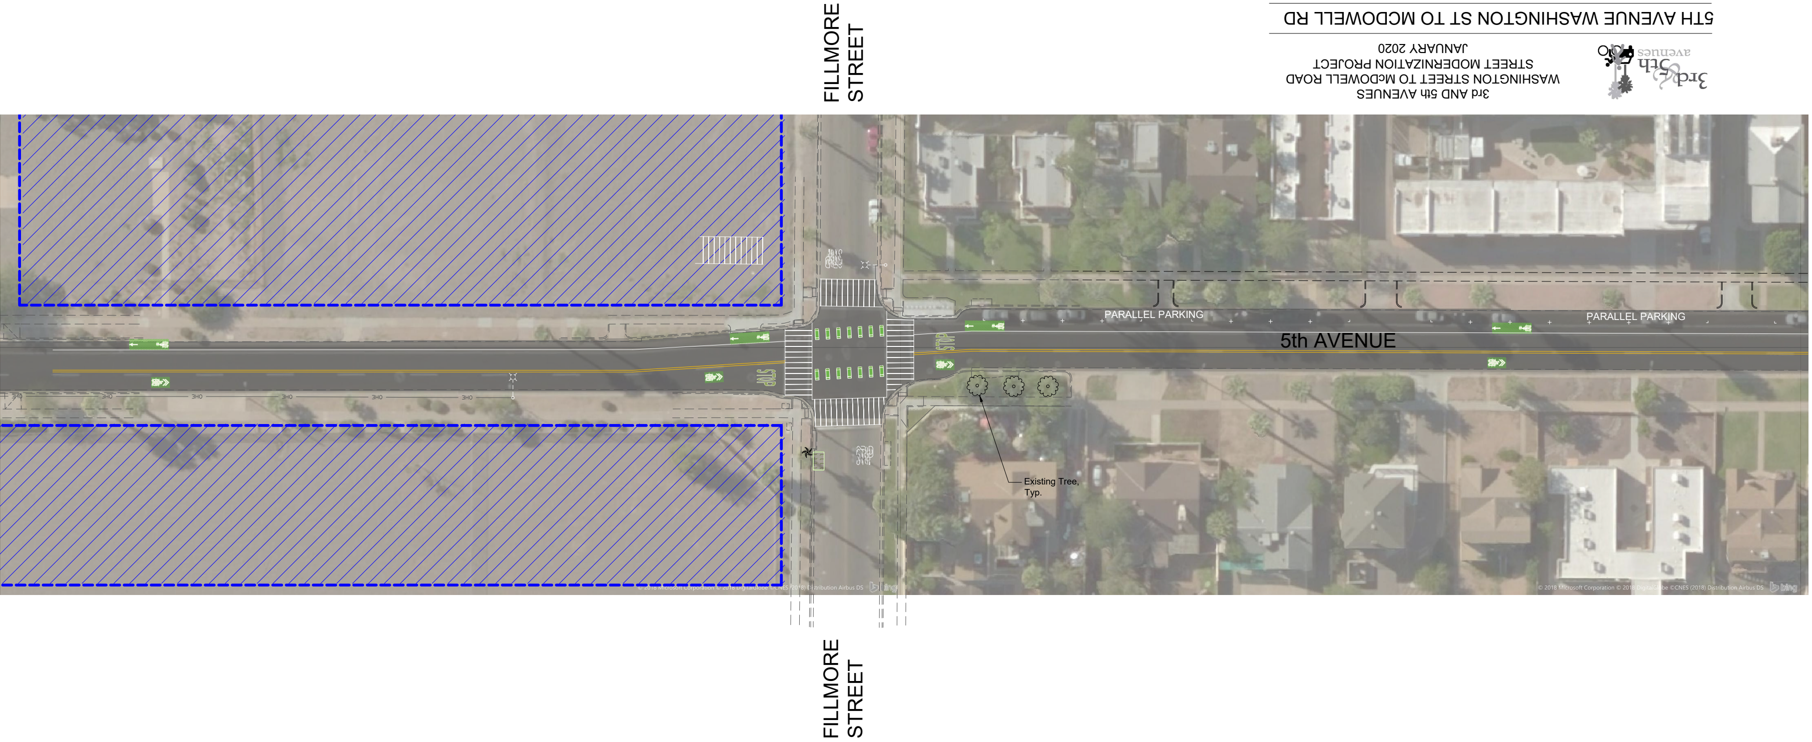
FILLMORE STREET
PARALLEL PARKING
PARALLEL PARKING
5th AVENUE
STOP
STOP
Existing Tree, Typ.
FILLMORE STREET

3rd AND 5th AVENUES
WASHINGTON STREET TO McDOWELL ROAD
STREET MODERNIZATION PROJECT
JANUARY 2020

5TH AVENUE WASHINGTON ST TO MCDOWELL RD