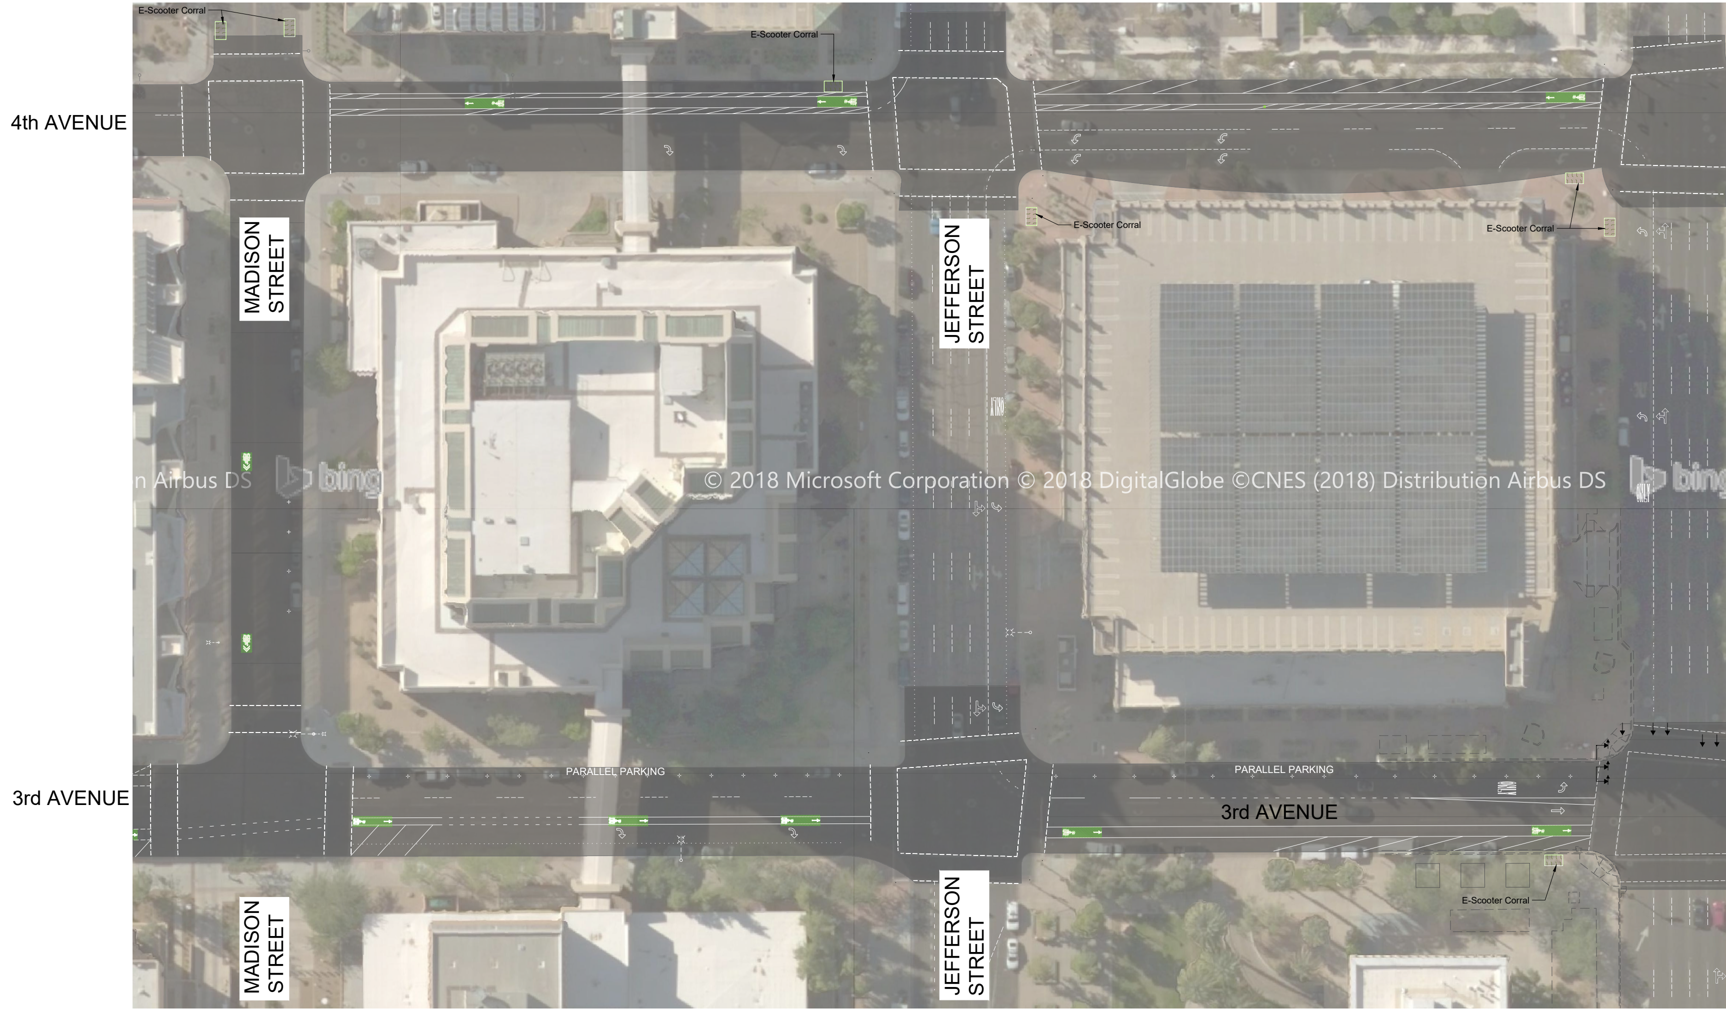
E-Scooter Corral
E-Scooter Corral
4th AVENUE
E-Scooter Corral
E-Scooter Corral
MADISON STREET
JEFFERSON STREET
WASHINGTON STREET
© 2018 Microsoft Corporation © 2018 DigitalGlobe ©CNES (2018) Distribution Airbus DS
bing
PARALLEL PARKING
PARALLEL PARKING
3rd AVENUE
3rd AVENUE
E-Scooter Corral
MADISON STREET
JEFFERSON STREET
WASHINGTON STREET

3rd AND 5th AVENUES
WASHINGTON STREET TO McDOWELL ROAD
STREET MODERNIZATION PROJECT
JANUARY 2020

3rd & 5th avenues

3RD AVENUE WASHINGTON ST TO MCDOWELL RD

LEGEND

🟨	DECORATIVE ROCK MULCH	🟥	NEW DECORATIVE PAVERS	▨	DEVELOPER PROPERTY
🟩	NEW TURF	🟧	NEW BRICK PAVERS	○	EXISTING TREE
		▭	E-SCOOTER CORRAL	✱	EXISTING PALM

N

3RD AVENUE WASHINGTON ST TO MCDOWELL RD
3rd AND 5th AVENUES
WASHINGTON STREET TO McDOWELL ROAD
STREET MODERNIZATION PROJECT
JANUARY 2020
LEGEND
DECORATIVE ROCK MULCH
NEW TURF
NEW DECORATIVE PAVERS
NEW BRICK PAVERS
E-SCOOTER CORRAL
DEVELOPER PROPERTY
EXISTING TREE
EXISTING PALM
WASHINGTON STREET

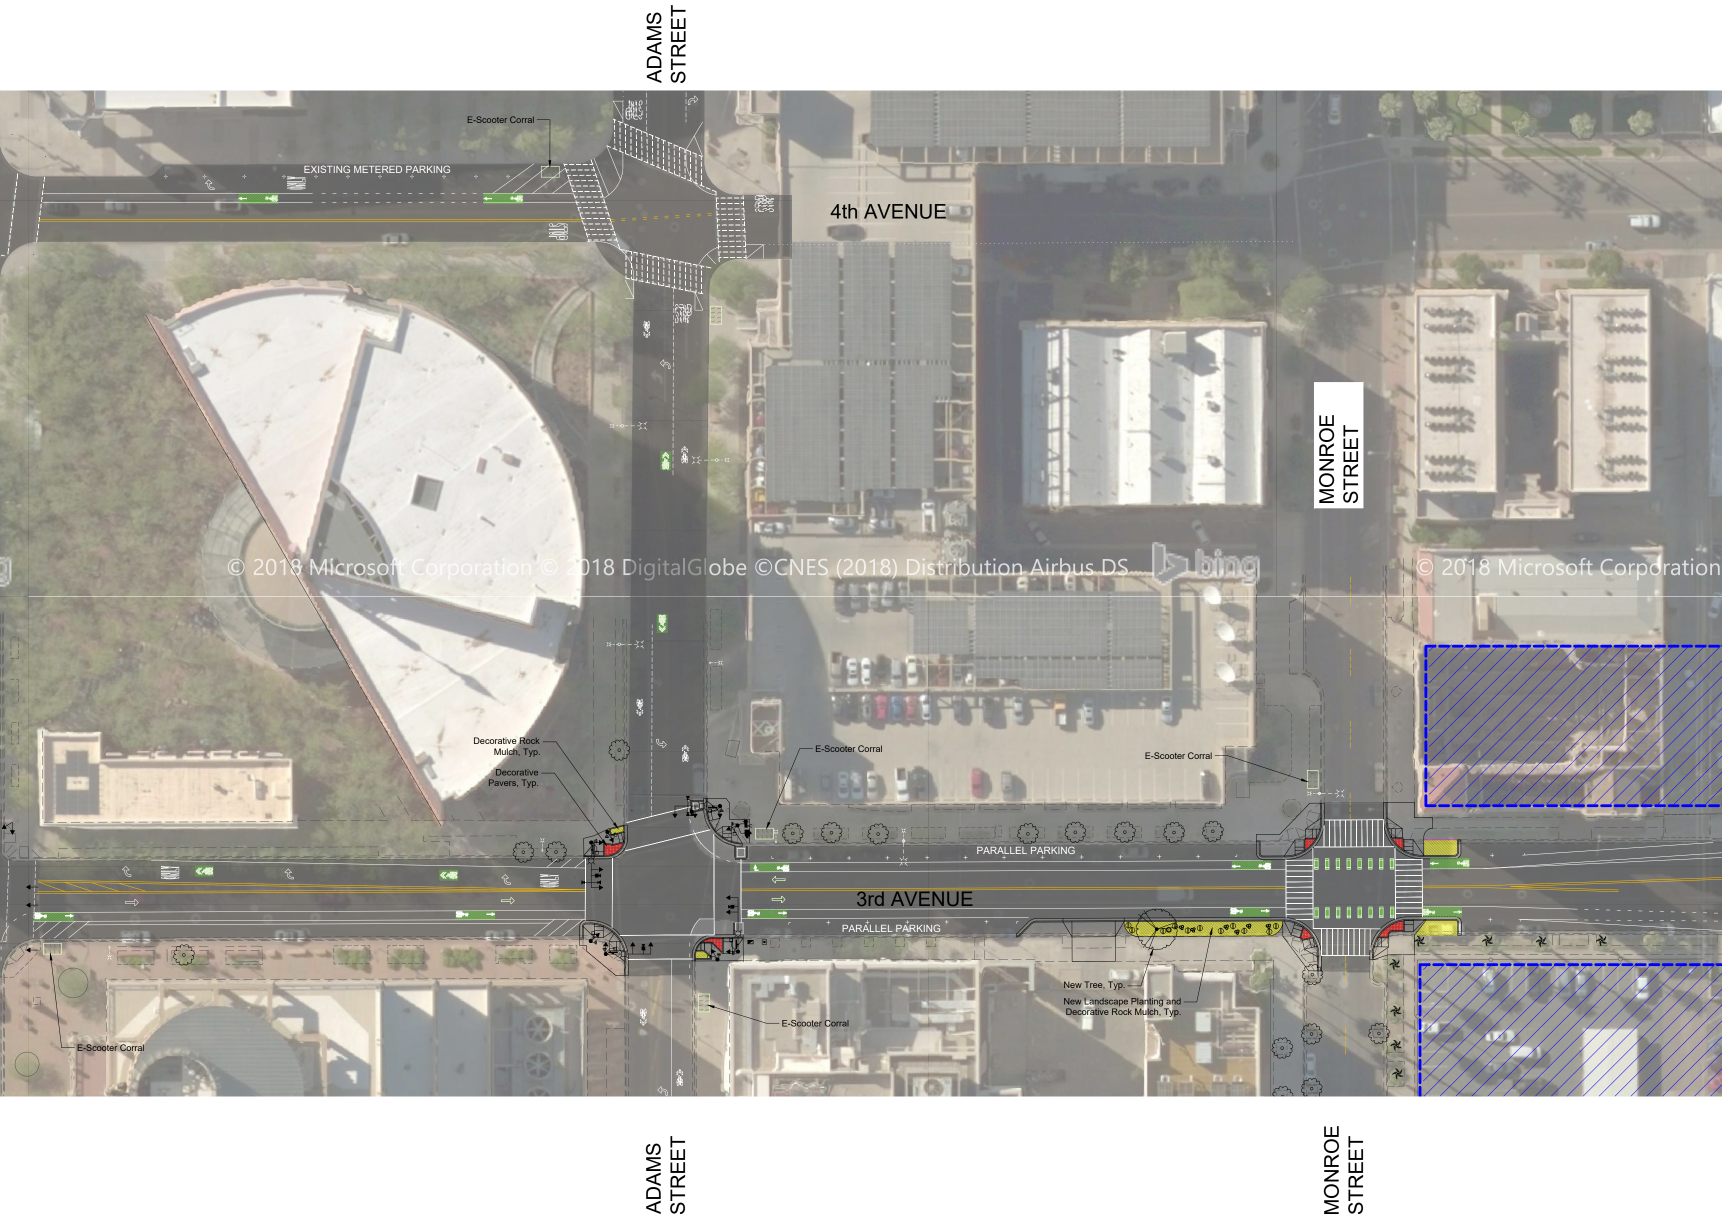
ADAMS STREET
E-Scooter Corral
EXISTING METERED PARKING
4th AVENUE
MONROE STREET
Decorative Rock Mulch, Typ.
Decorative Pavers, Typ.
E-Scooter Corral
E-Scooter Corral
PARALLEL PARKING
3rd AVENUE
PARALLEL PARKING
New Tree, Typ.
New Landscape Planting and Decorative Rock Mulch, Typ.
E-Scooter Corral
E-Scooter Corral
ADAMS STREET
MONROE STREET

© 2018 Microsoft Corporation © 2018 DigitalGlobe ©CNES (2018) Distribution Airbus DS bing © 2018 Microsoft Corporation

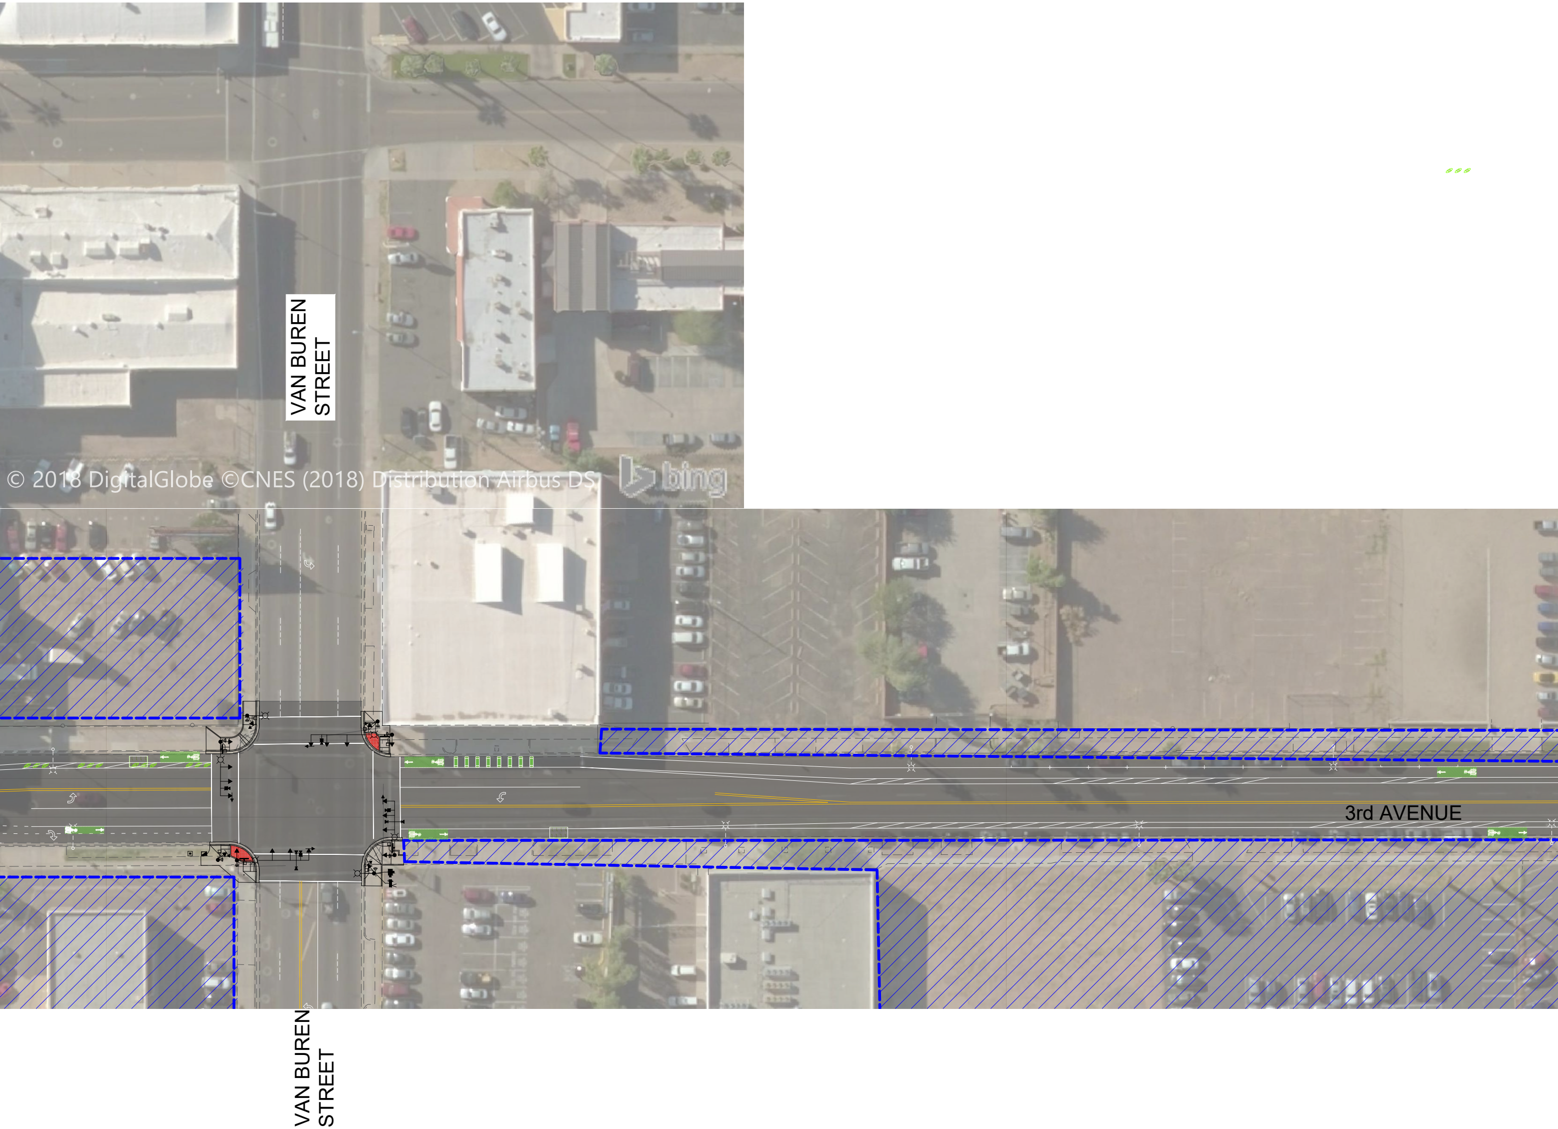
VAN BUREN STREET
© 2018 DigitalGlobe ©CNES (2018) Distribution Airbus DS
bing
3rd AVENUE
VAN BUREN STREET

3RD AVENUE WASHINGTON ST TO MCDOWELL RD

3rd AND 5th AVENUES
WASHINGTON STREET TO McDOWELL ROAD
STREET MODERNIZATION PROJECT
JANUARY 2020

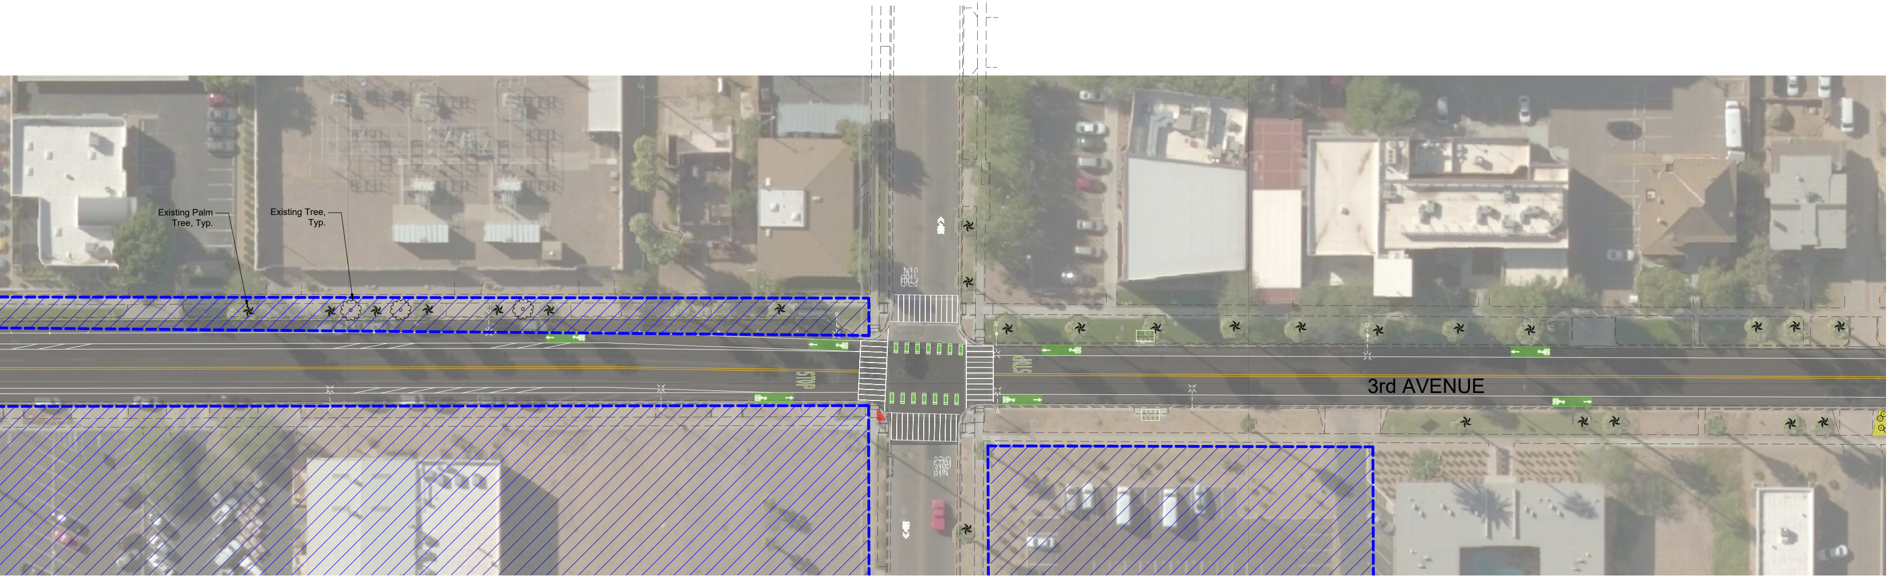
FILLMORE STREET
Existing Palm Tree, Typ.
Existing Tree, Typ.
STOP
STOP
3rd AVENUE
FILLMORE STREET

3rd AND 5th AVENUES
WASHINGTON STREET TO McDOWELL ROAD
STREET MODERNIZATION PROJECT
JANUARY 2020

3RD AVENUE WASHINGTON ST TO MCDOWELL RD